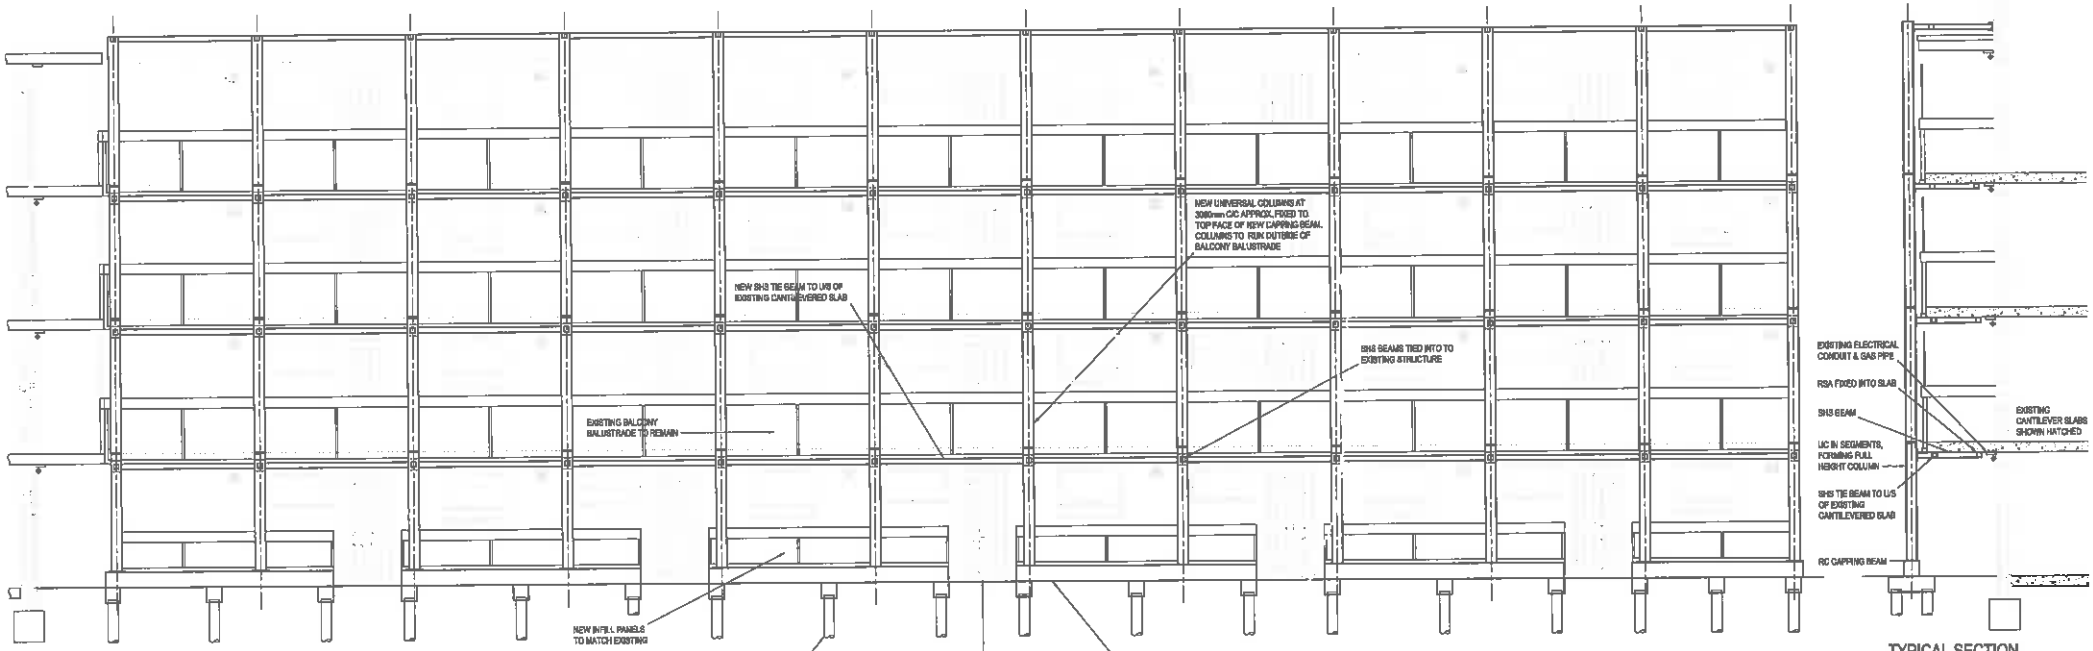

FRONT ELEVATION

TYPICAL SECTION

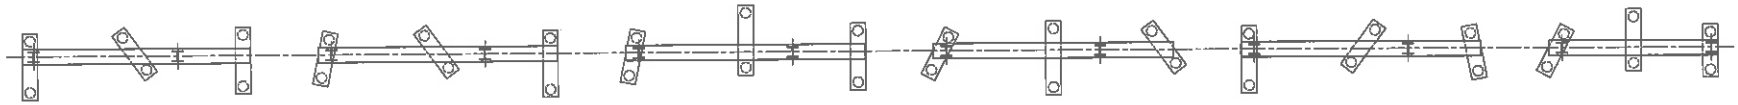

PLAN AT GROUND FLOOR LEVEL

PILING AND SPREADER TO BE POSITIONED TO AVOID CLASHES WITH EXISTING SERVICES IN THE GROUND

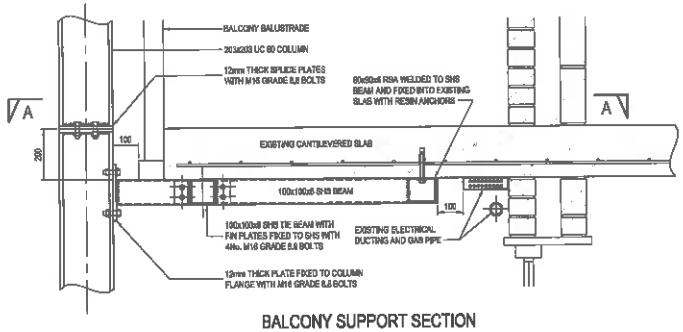

BALCONY SUPPORT SECTION
1:10

Rev	Drn	Chkd	Appd	Description	Date

Purpose of Issue
Preliminary

Classification
Commercial In Confidence

Client
Southampton City Council

Project
MEDIUM RISE CANTILEVER BALCONY SUPPORT

Drawing
2-74 GOLDEN GROVE
FRONT ELEVATION
SCHEME 1

Scale @ A1	Drawn	Checked	Approved
1:50	AF	..	-

Project No.
CS/069607/-

Date
OCT. '16

Drawing Identifier
Project - Originator - Zone - Level - File Type - Role - Number

BS1192 Compliant revision
P01

CAPITA
Structural Engineering
One Guildhall Square, Above Bar Street, Southampton, Hampshire, SO14 7FP - 023 8063 2924
www.capitaproperty.co.uk
Capita Property and Infrastructure Ltd.